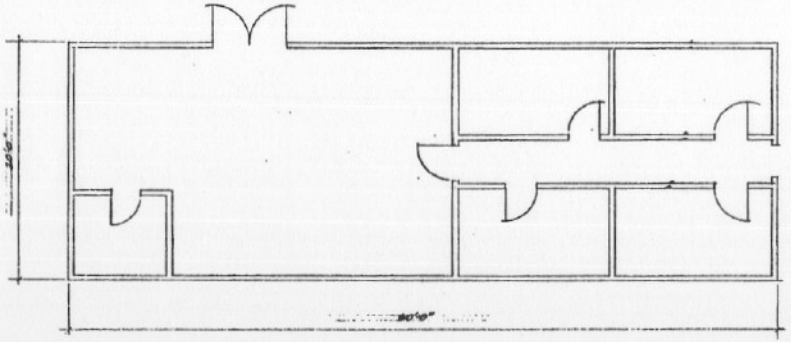

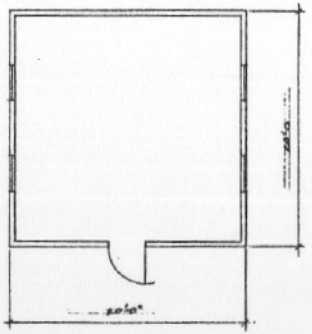

TOTAL AREA SQUARE FT 1200

NO.	BY	DATE	REVISION	APPVD.	DATE

OFFICE OF THE FACILITIES ENGINEER
YUMA PROVING GROUND, ARIZONA

INSTRUMENTATION BLDGS. 3007

FLOOR PLANS

APPROVED _____ CHAIRMAN

SUBMITTED _____ PROJECT ENGINEER

DATE 28 FEB. 75	SCALE 1/4" = 1'-0"			

3007

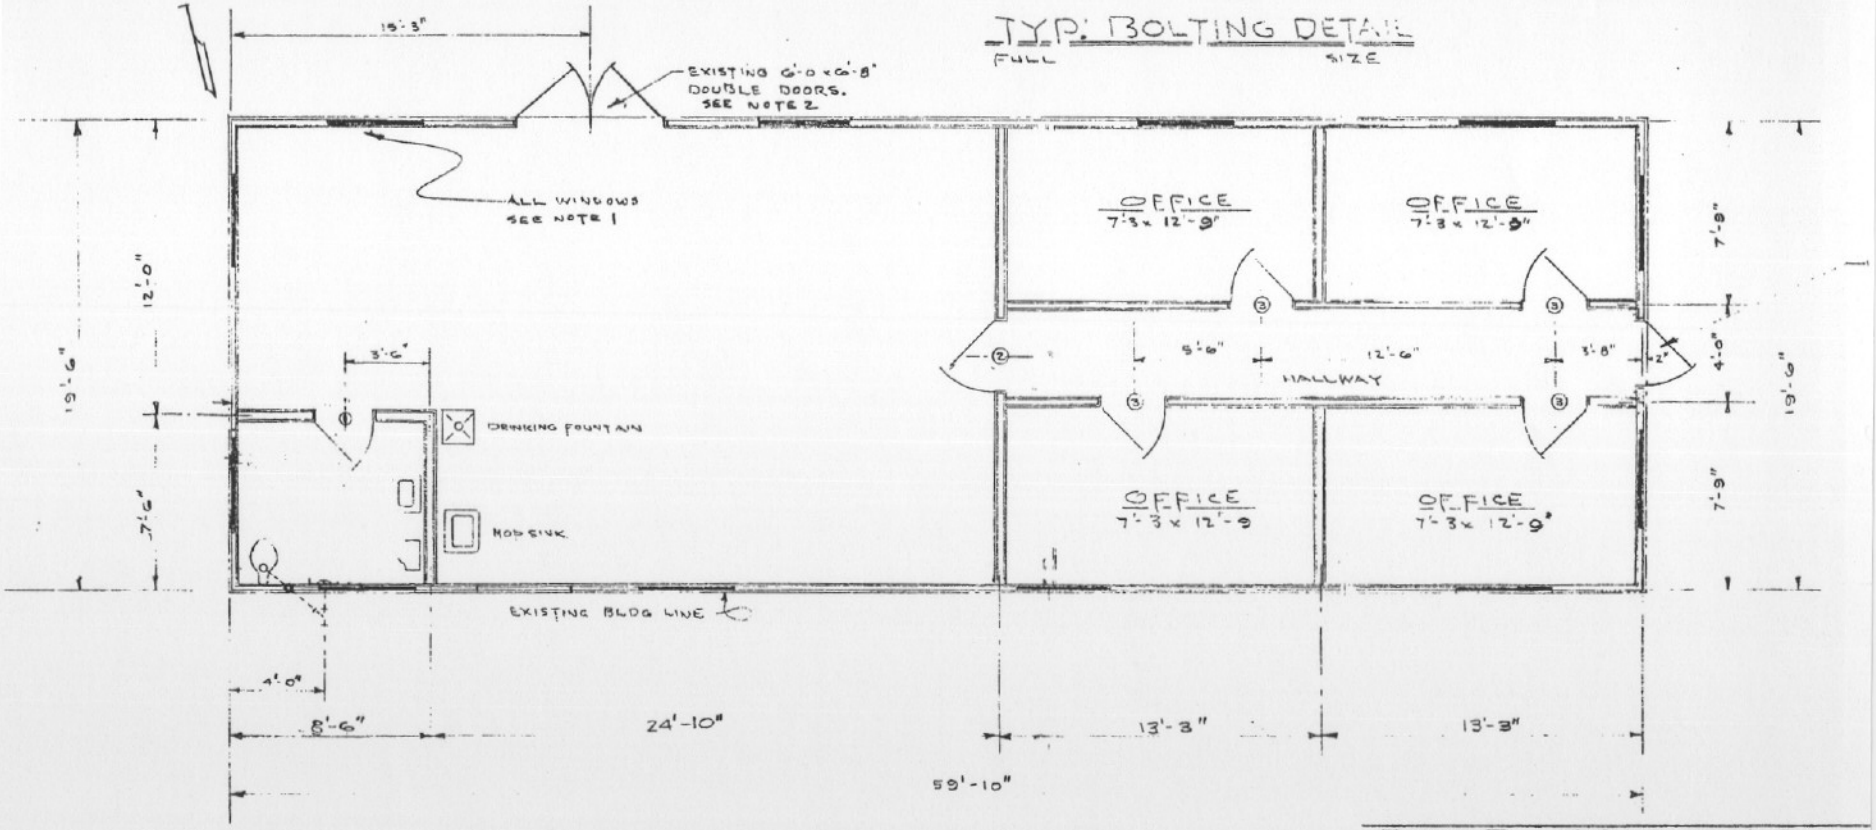

FLOOR PLAN

SCALE 1/4" = 1'-0"

DOOR SCHEDULE

DESCRIPTION
3/4" WOOD PANEL W/ 12 x 20 METAL LOUVER
HOLLOW METAL, INSULATED SOLID PANEL
PANEL W/ 12 x 20 METAL LOUVER