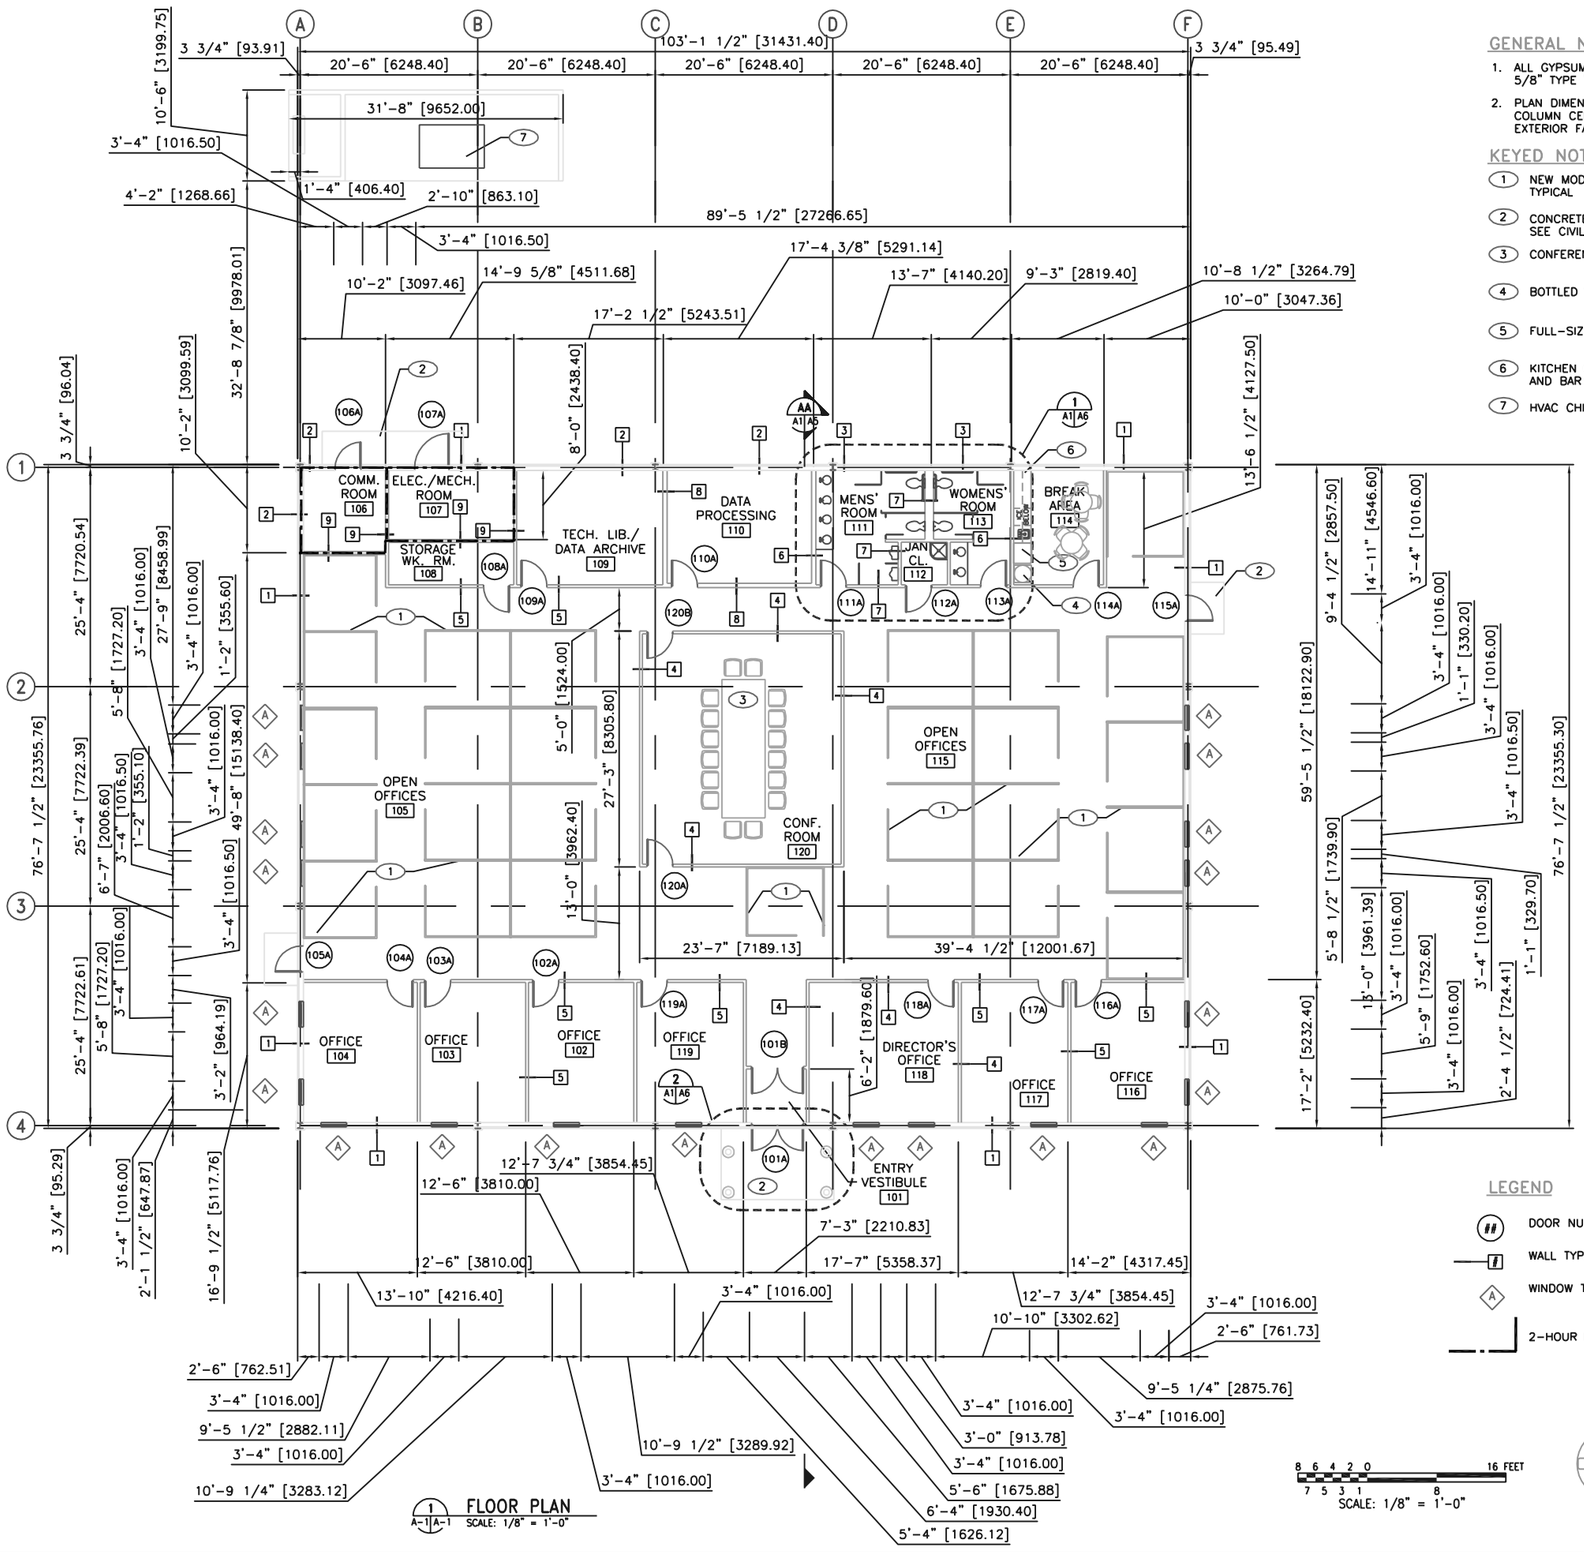

1 FLOOR PLAN
A-1|A-1 SCALE: 1/8" = 1'-0"

GENERAL NOTES:

1. ALL GYPSUM BOARD THROUGHOUT BUILDING SHALL BE 5/8" TYPE 'X'.
2. PLAN DIMENSIONS ARE FROM STUD TO STUD, STUD TO COLUMN CENTERLINE, OR COLUMN CENTERLINE TO EXTERIOR FACE OF WALL.

KEYED NOTES:

1. NEW MODULAR FURNITURE PANELS TYPICAL
2. CONCRETE SLAB-ON-GRADE. SEE CIVIL SITE PACKAGE DRAWINGS.
3. CONFERENCE ROOM TABLE AND 16 CHAIRS
4. BOTTLED WATER COOLER
5. FULL-SIZED REFRIGERATOR
6. KITCHEN COUNTERTOP WITH CABINETS BELOW AND BAR SINK. OVERHEAD CABINETS ABOVE.
7. HVAC CHILLER

LEGEND

- DOOR NUMBER INDICATOR
- WALL TYPE INDICATOR
- WINDOW TYPE INDICATOR
- 2-HOUR FIRE-RATED WALL

US Army Corps of Engineers

Symbol	Description	Date	Approved	Symbol	Description	Date	Approved

Designed by: SEB | Date: 23 SEP 2002 | Rev.
Dwn by: SEB | Ckd by: LVS | Design file no.
Reviewed by: | Drawing code:
Submitted by: | File name: a1.dwg; Plot date: 08/30/02; Plot scale: 1:1

UNITED STATES ARMY
YUMA PROVING GROUND
YUMA, ARIZONA

Baldi Brothers Constructors
MERRICK Engineers & Architects

AIRCRAFT ARMAMENT ENGINEERING CENTER
YUMA PROVING GROUND

FLOOR PLAN

Sheet reference number: A1

Sheet 10 of 35