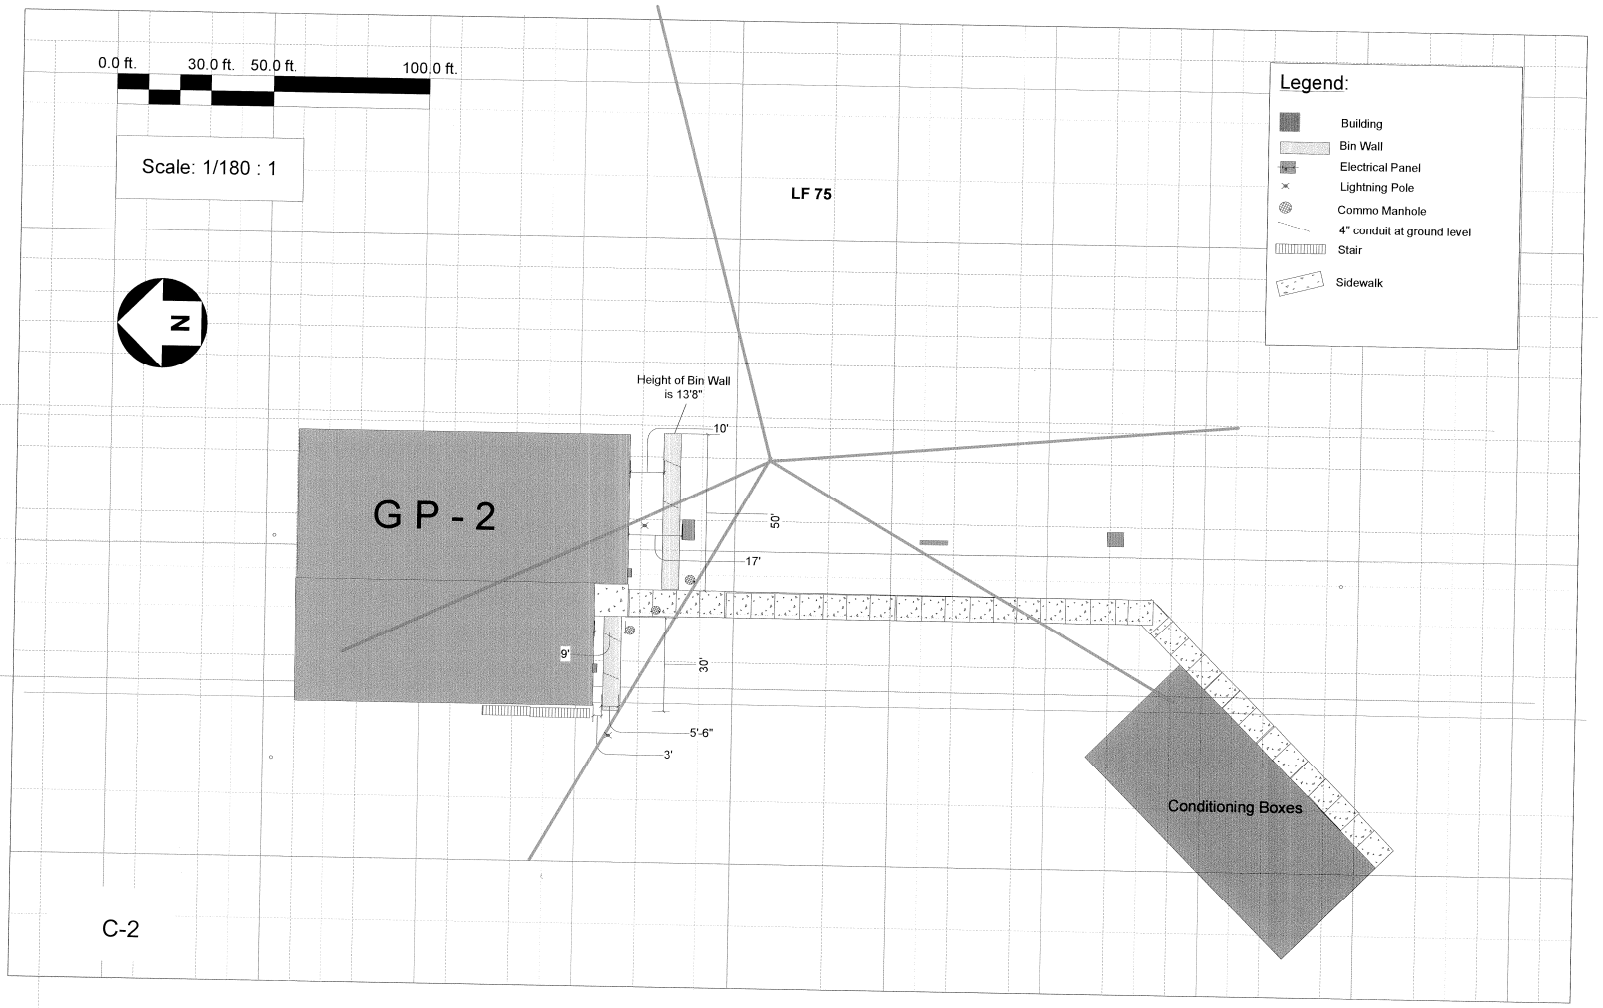
0.0 ft.
30.0 ft.
50.0 ft.
100.0 ft.
Scale: 1/180 : 1
N
LF 75
Legend:
Building
Bin Wall
Electrical Panel
Lightning Pole
Commo Manhole
4" conduit at ground level
Stair
Sidewalk
Height of Bin Wall is 13'8"
10'
50'
17'
9'
30'
5'-6"
3'
GP-2
Conditioning Boxes

C-2