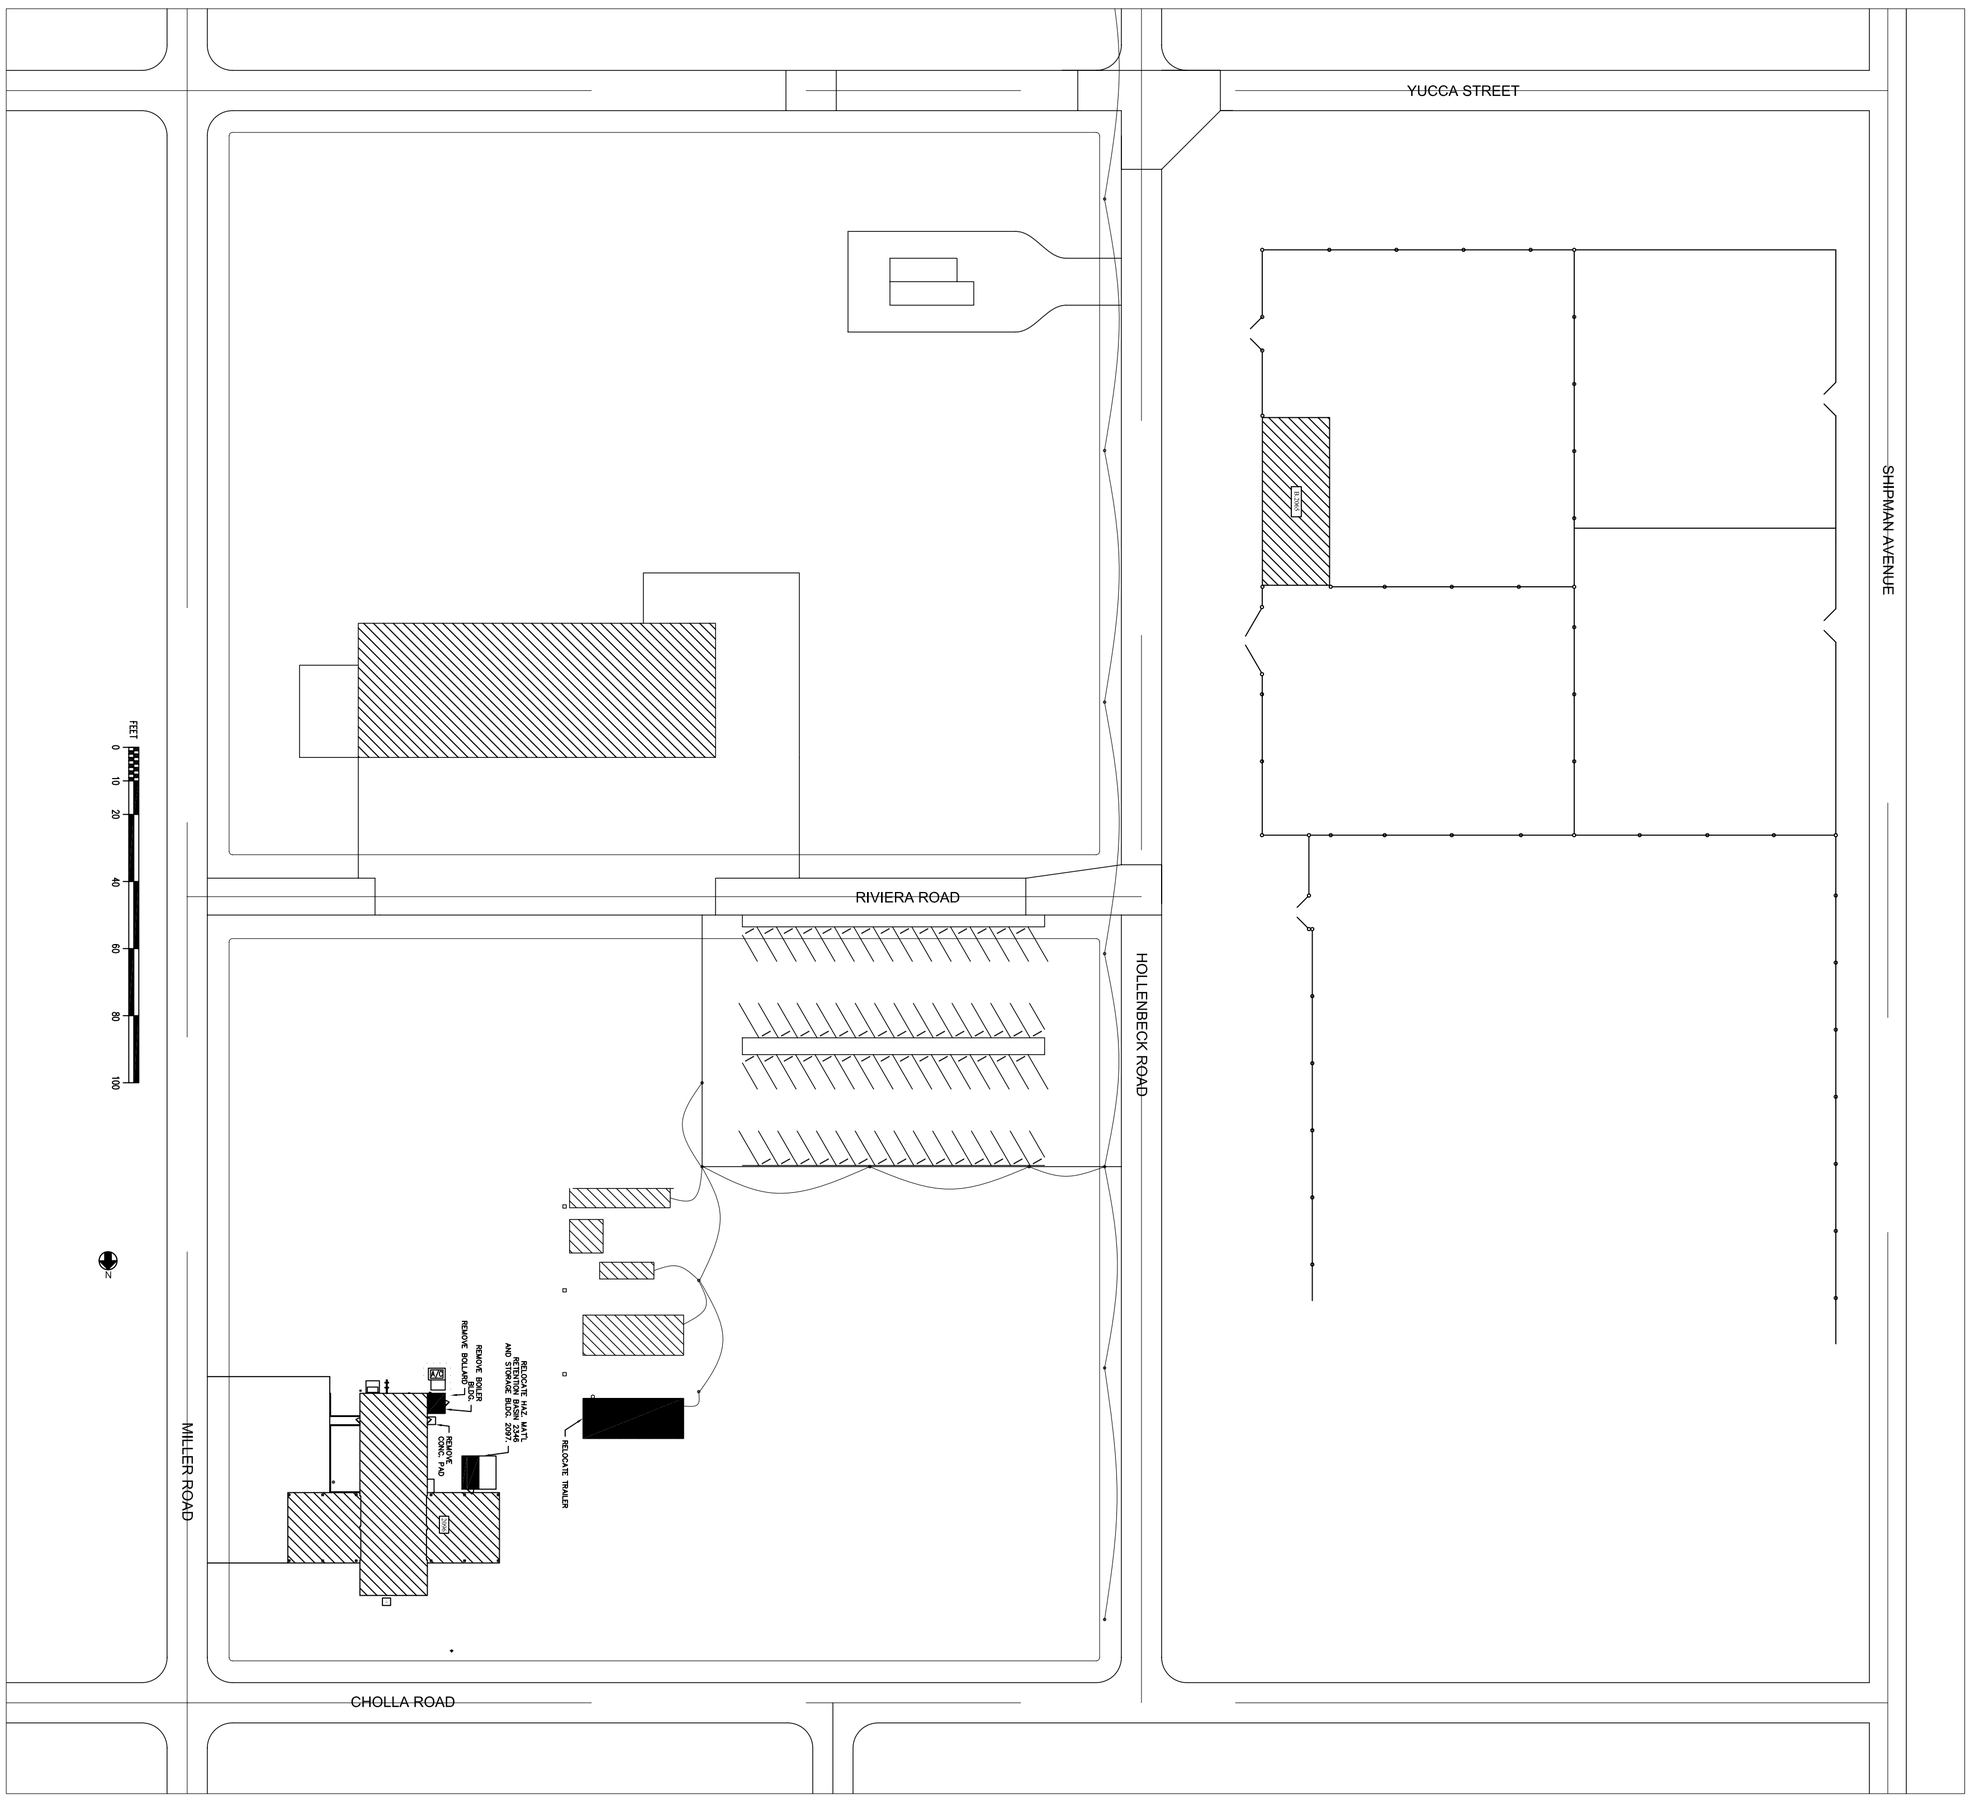

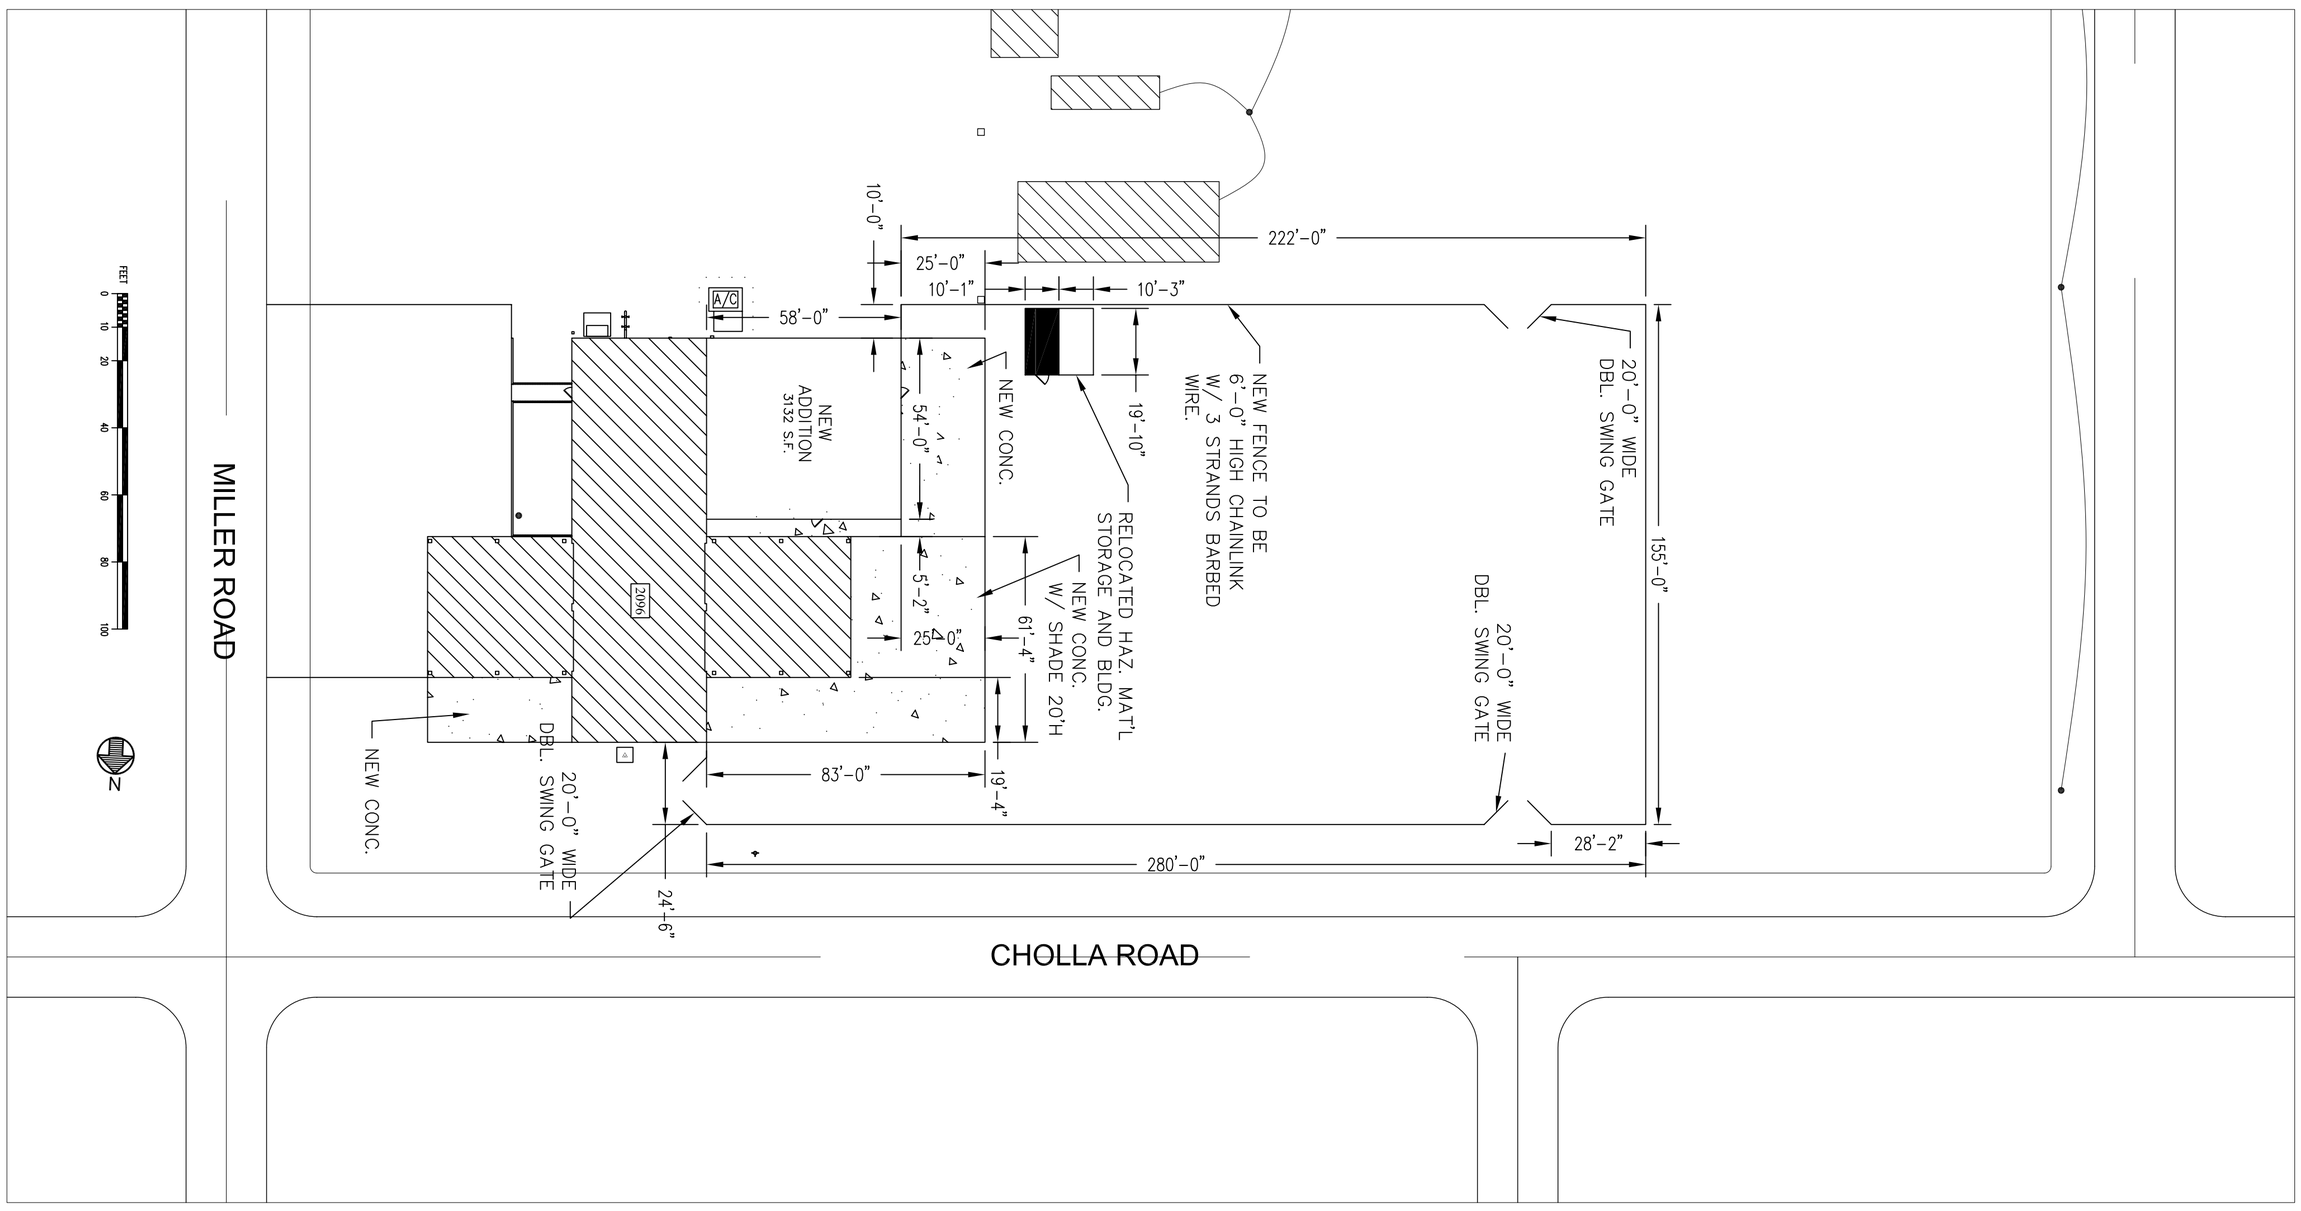

SHEET REFERENCE NUMBER:	ADDITION TO BUILDING 2096	U.S. ARMY YUMA PROVING GROUND DIRECTORATE OF PUBLIC WORKS				PROJECT NUMBER: 2830	DRAWN BY:	ENGINEERING:	ENVIORNMENT:	USER:
C1	SITE PLAN					DESIGNED BY: J.FILSINGER	DATE DRAWN: 25 MAY 2005	FIRE:	SAFETY:	PM:
SHEET 2 OF 7						CHECKED BY:	M PLANNING:	PW RESOURCE:	SECURITY:	COMMUNICATIONS:
			SYMBOL	DESCRIPTION	DATE / CHKD.	APPROVED BY:		DATE:	REAL PROPERTY:	YUMA TEST CENTER: