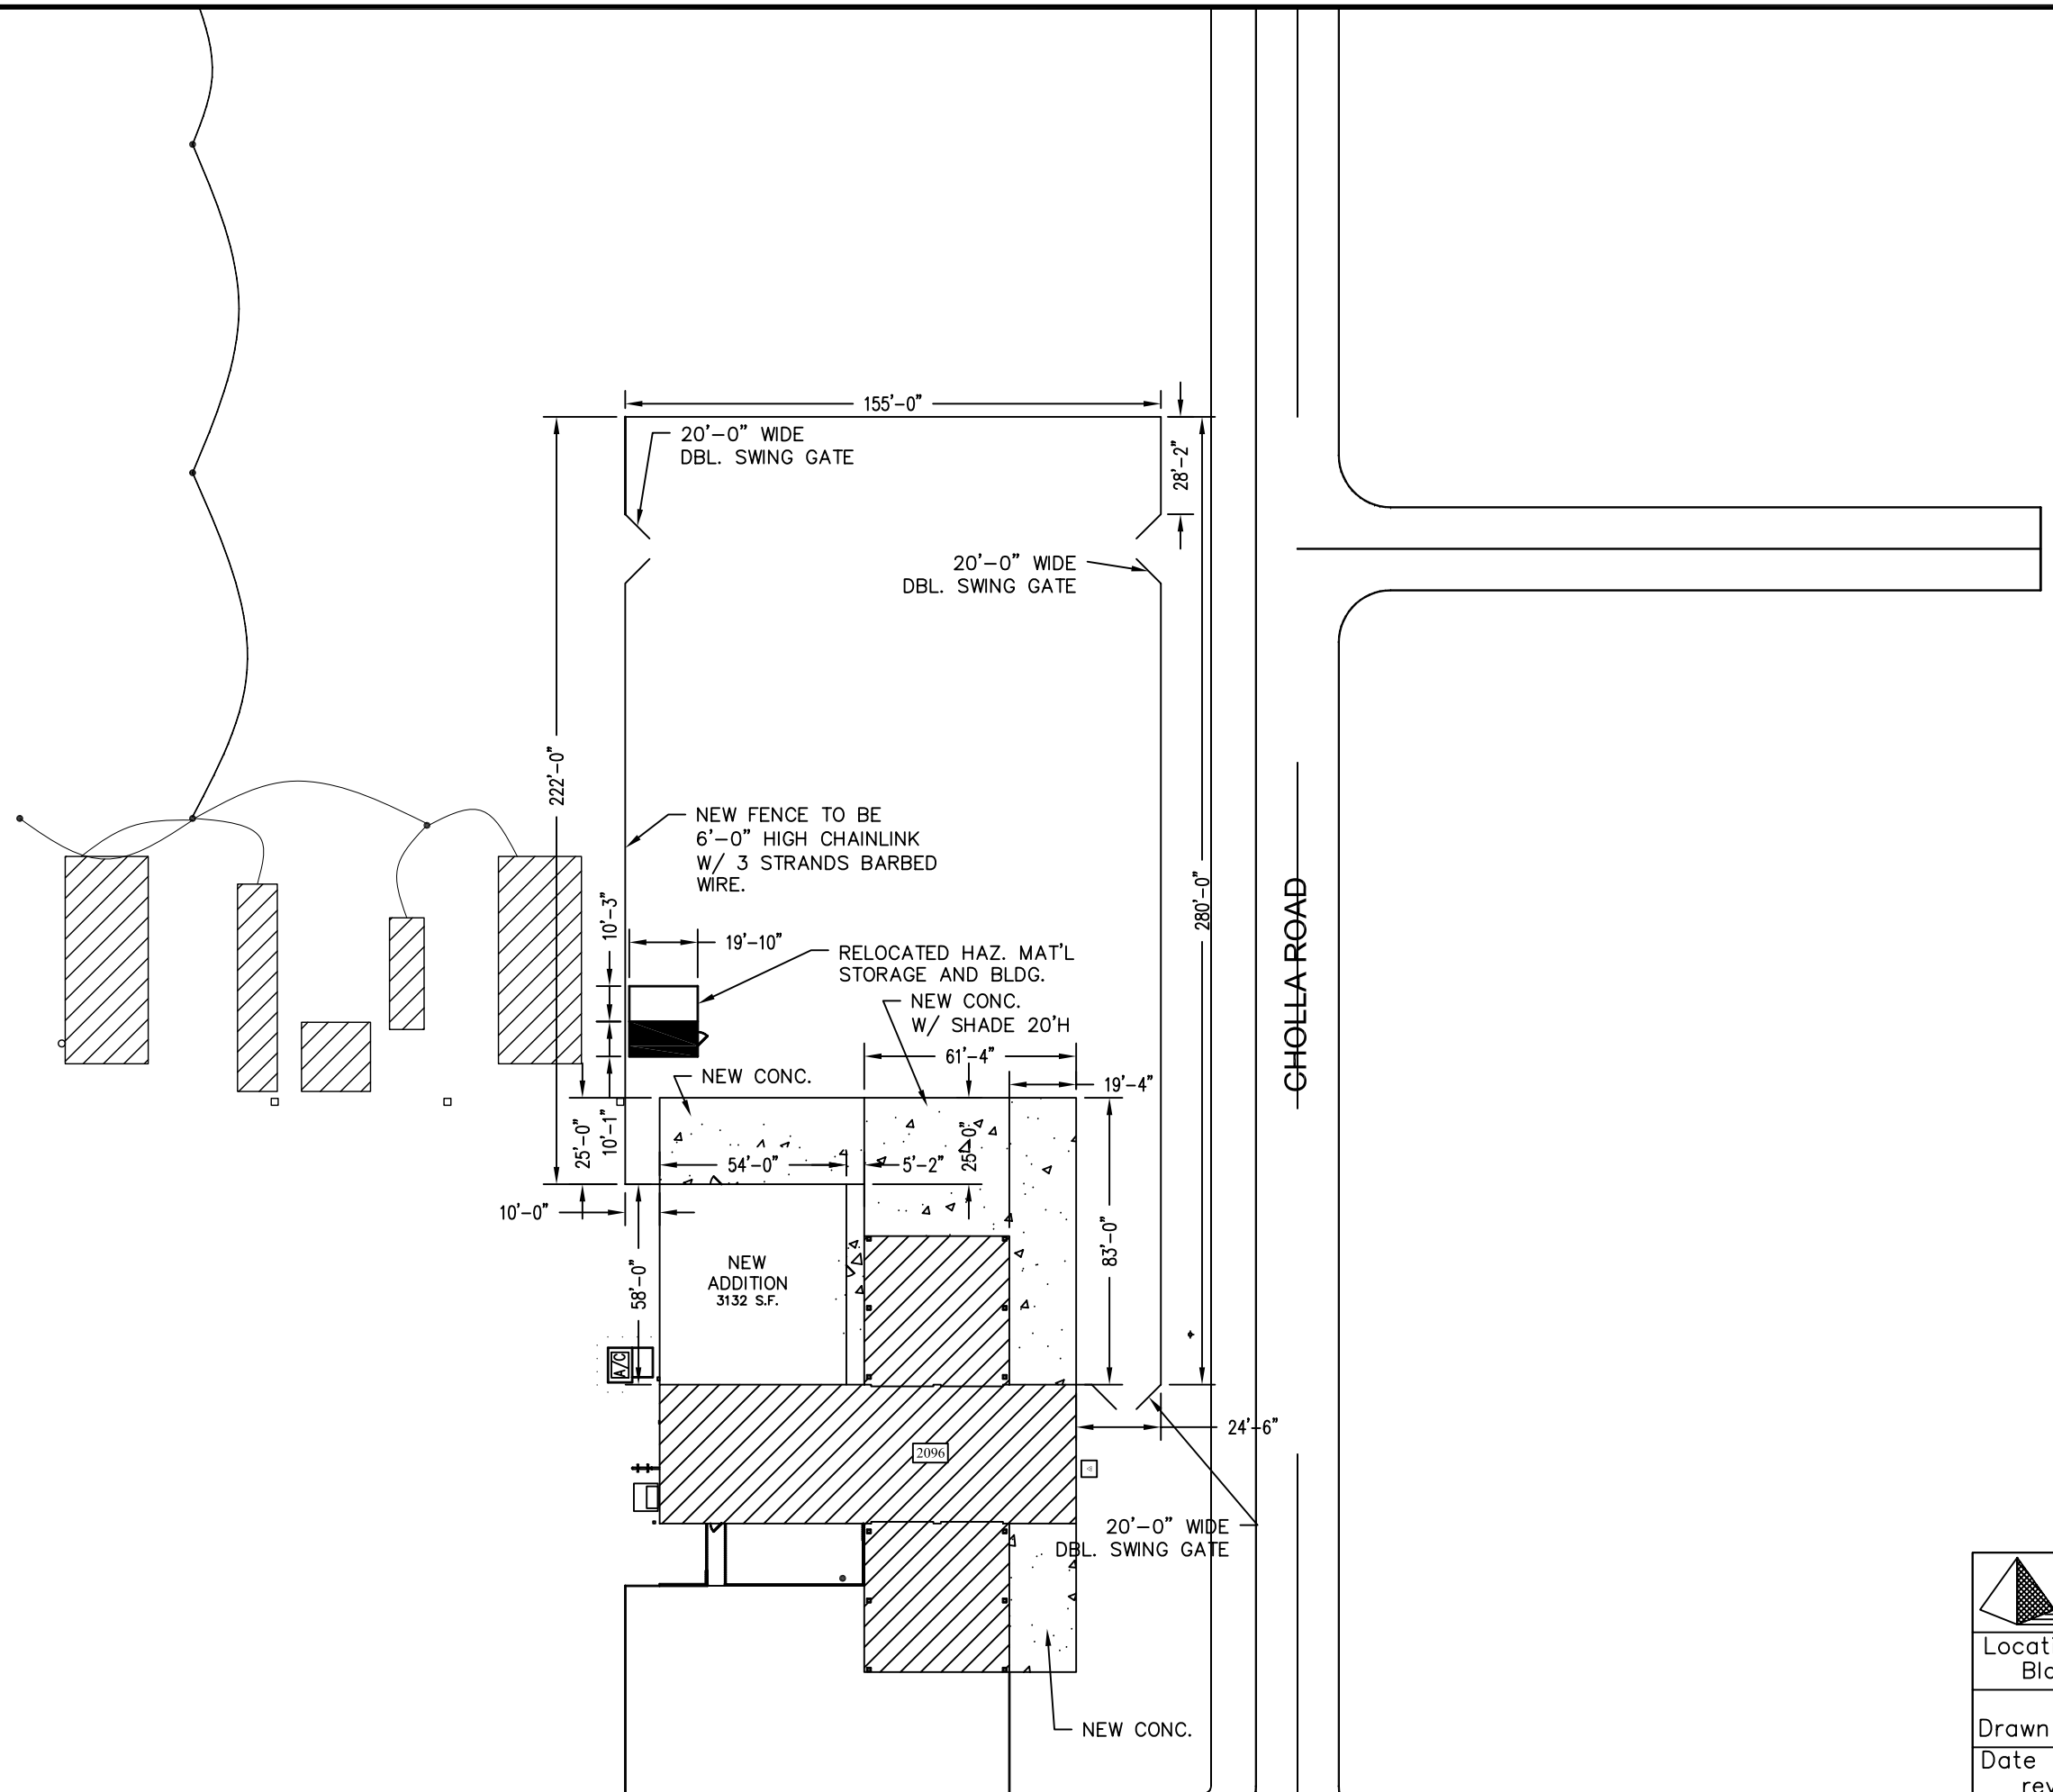

Pyramid Services, Inc.	Project New Building Addition and Install Fence
Location Bldg. 2096	WR# 2830
Drawn By: Robb Thomas	Scale: 1" = 40'-0"
Date rev. November 10, 2004	Sht# 2 OF 3