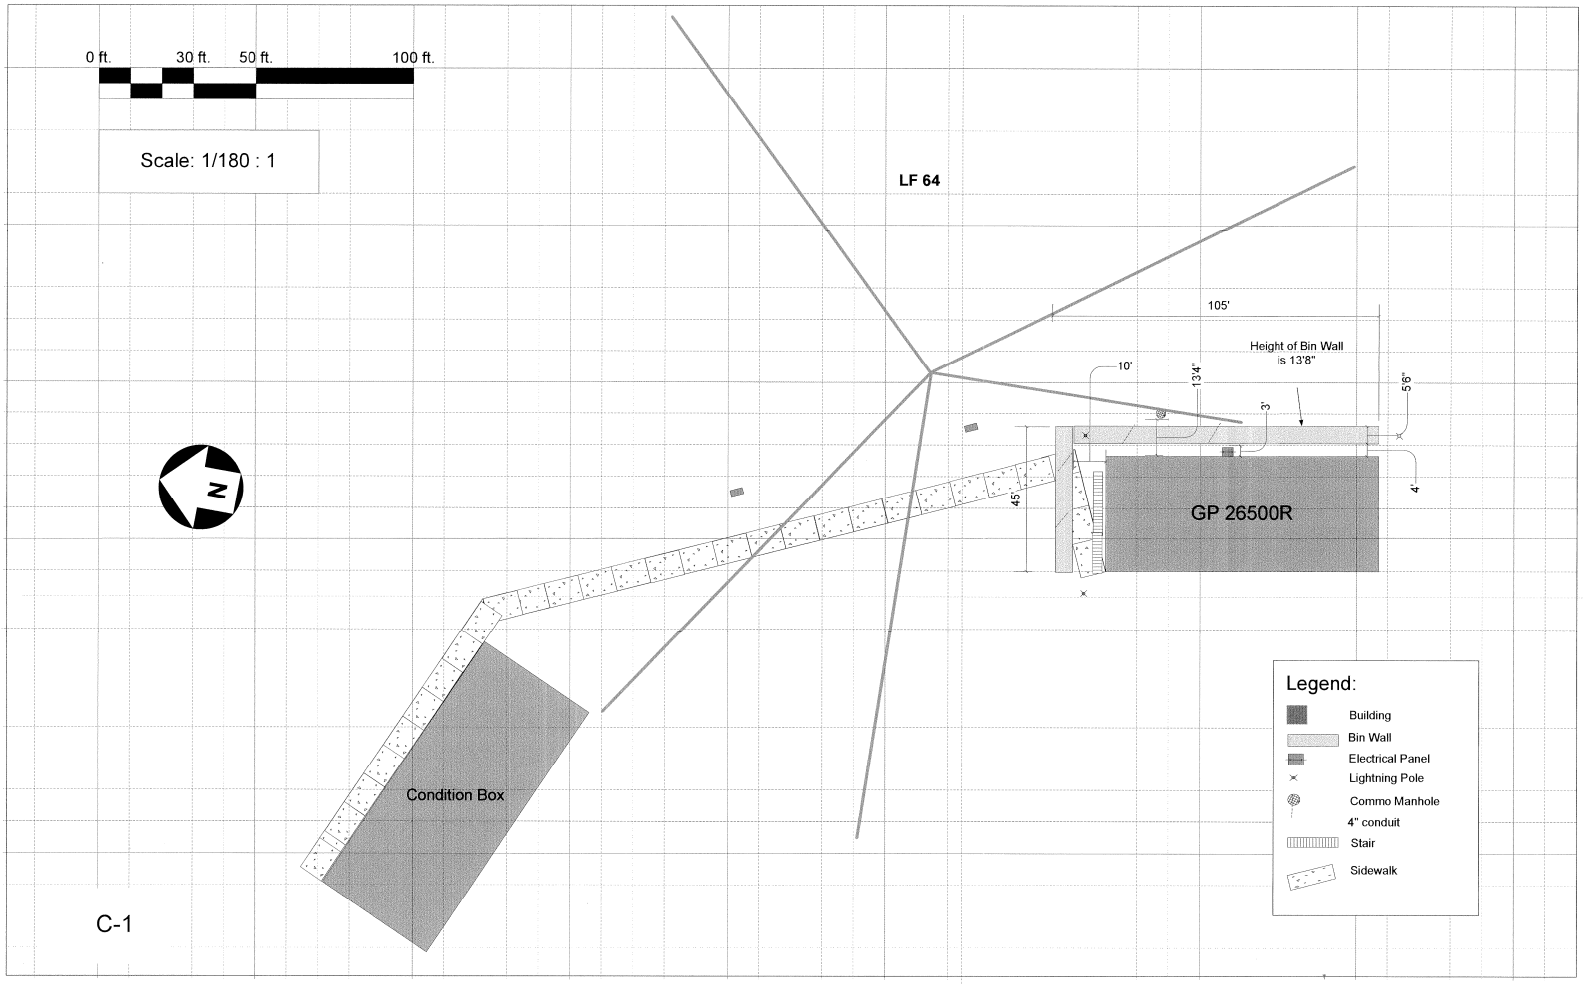
0 ft.
30 ft.
50 ft.
100 ft.
Scale: 1/180 : 1
LF 64
105'
Height of Bin Wall
is 13'8"
10'
13'4"
3'
5'6"
4'
45'
GP 26500R
Condition Box
N
Legend:
Building
Bin Wall
Electrical Panel
Lightning Pole
Commo Manhole
4" conduit
Stair
Sidewalk

C-1