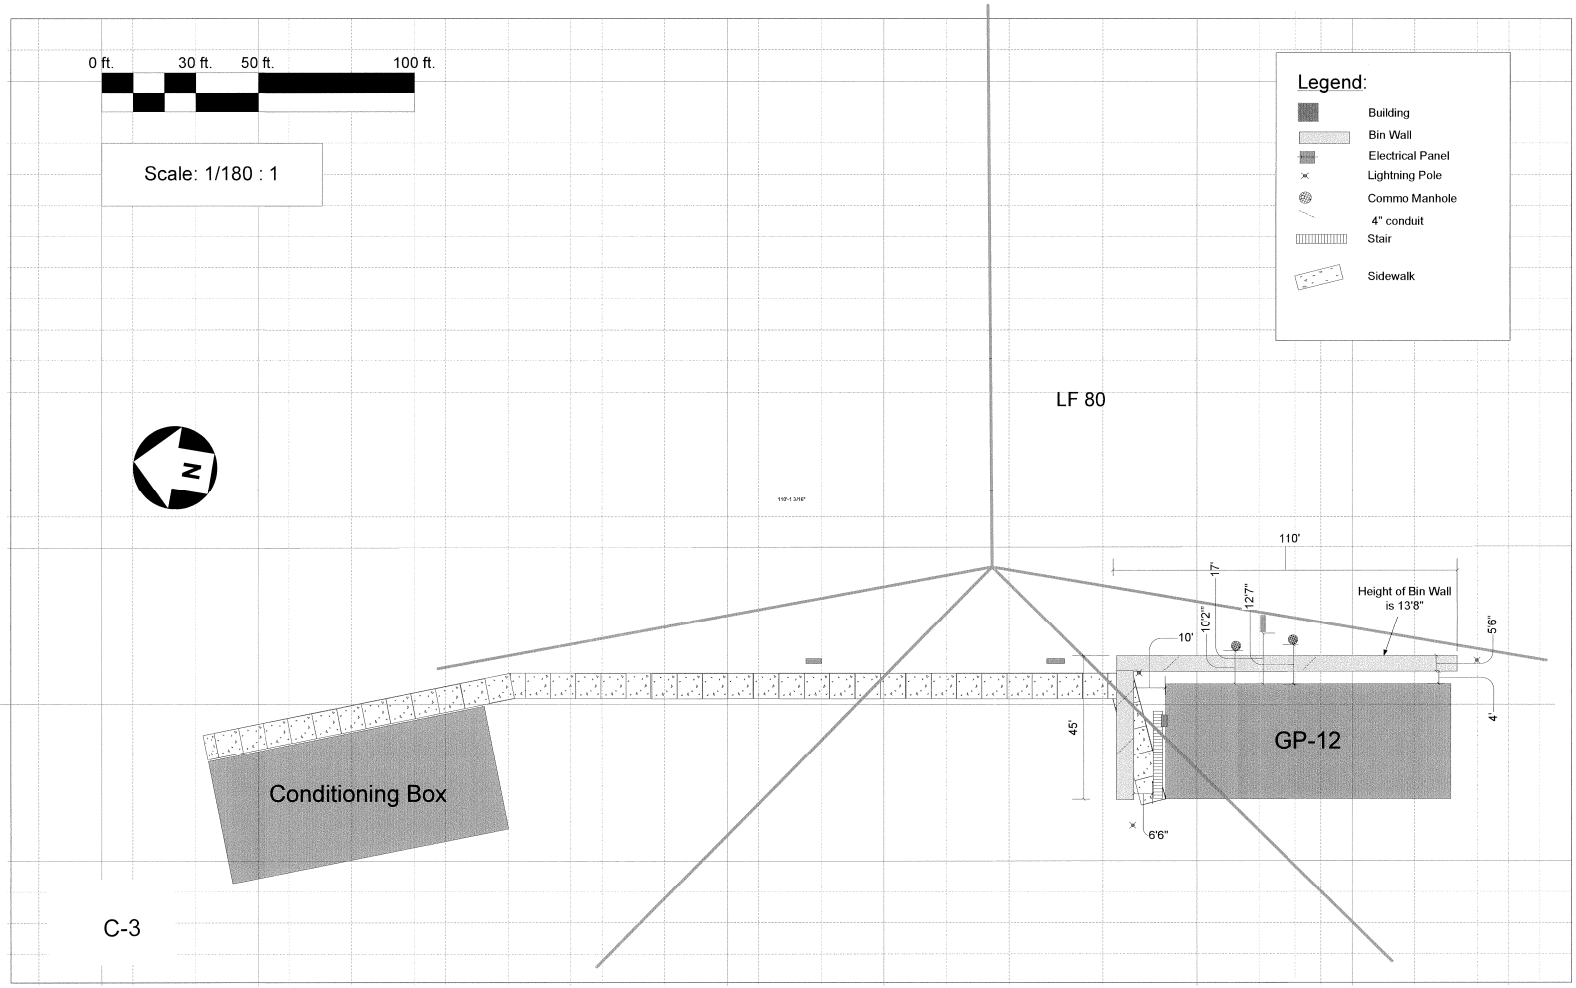
0 ft.
30 ft.
50 ft.
100 ft.
Scale: 1/180 : 1
Legend:
Building
Bin Wall
Electrical Panel
Lightning Pole
Commo Manhole
4" conduit
Stair
Sidewalk
LF 80
N
110'
1'7"
12'7"
1'2"
10'
Height of Bin Wall is 13'8"
5'6"
4'
45'
6'6"
GP-12
Conditioning Box

C-3