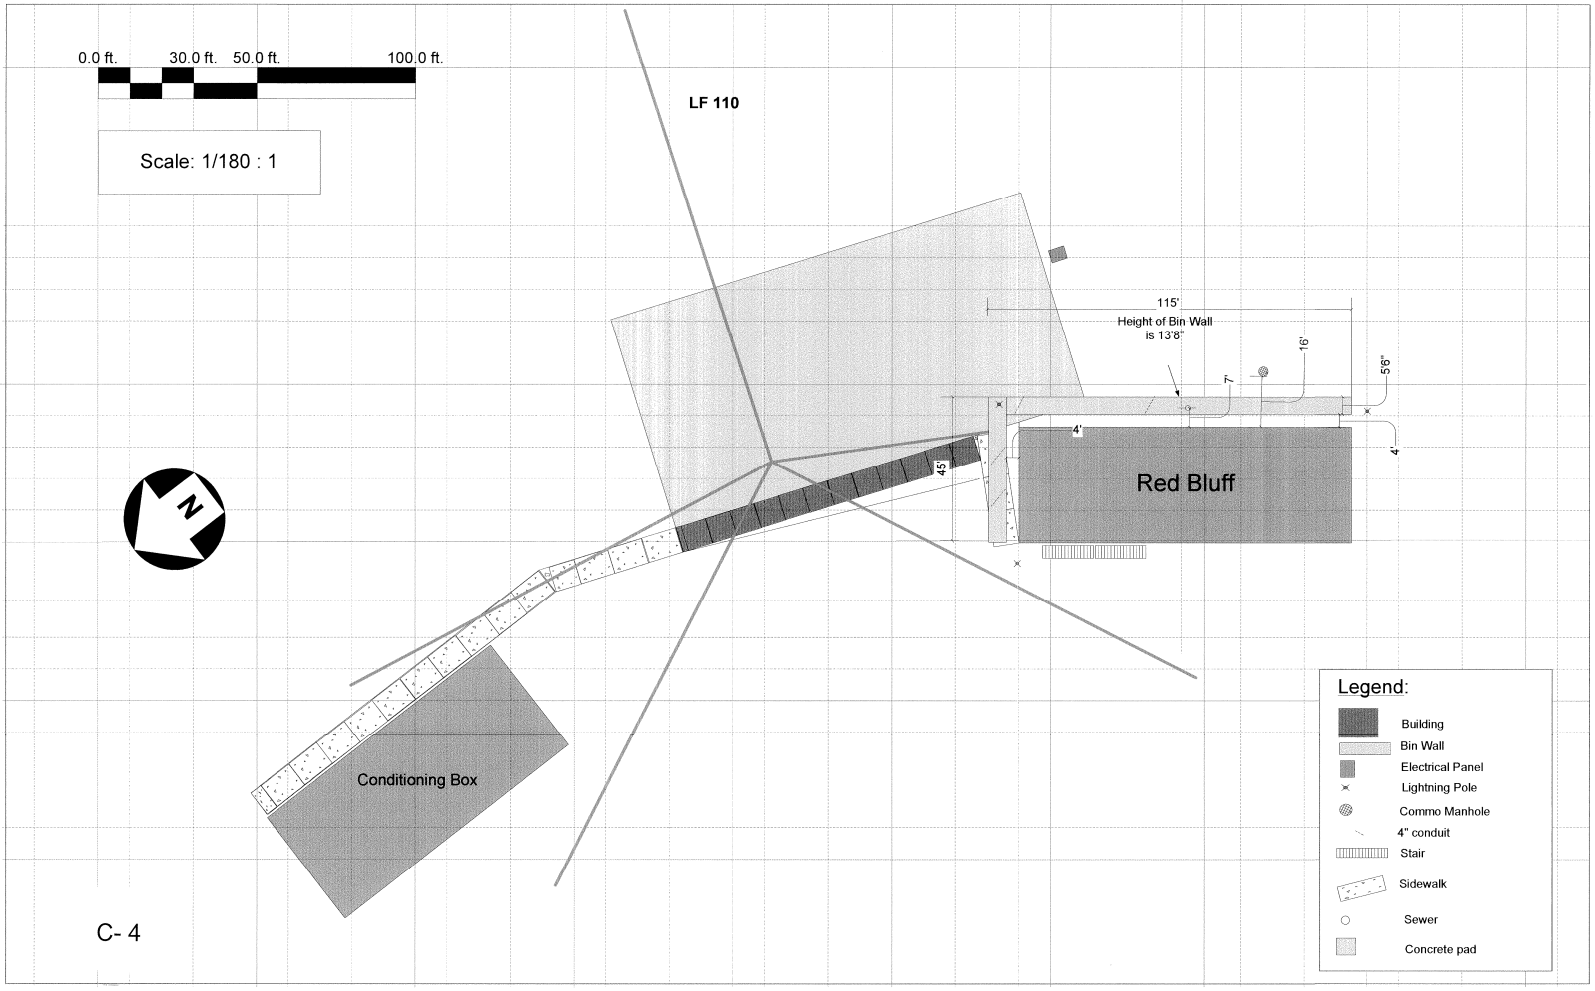
0.0 ft.
30.0 ft.
50.0 ft.
100.0 ft.
Scale: 1/180 : 1
LF 110
115'
Height of Bin Wall
is 13'8"
16'
7'
5'6"
4'
4'
45'
Red Bluff
Conditioning Box
N
Legend:
Building
Bin Wall
Electrical Panel
Lightning Pole
Commo Manhole
4" conduit
Stair
Sidewalk
Sewer
Concrete pad

C- 4